b26440bp.dgn

SHEET NO.	TOTAL SHEETS
8	25

PLAN

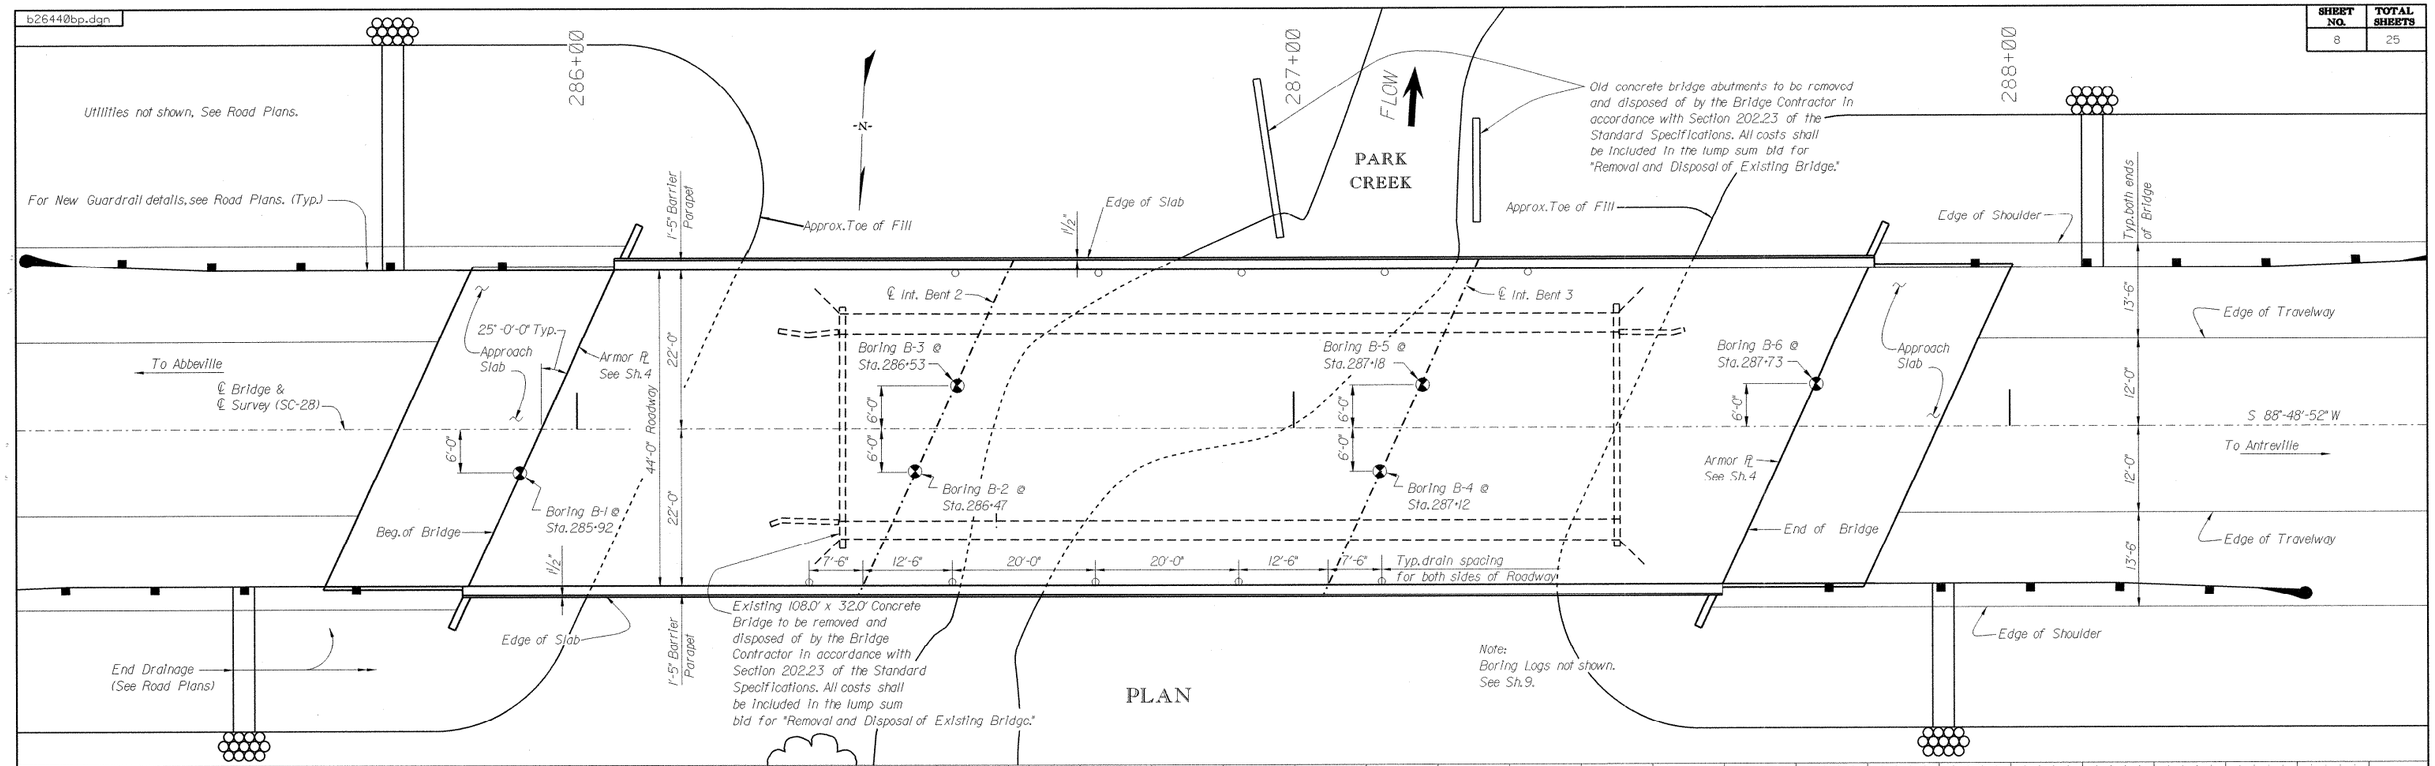

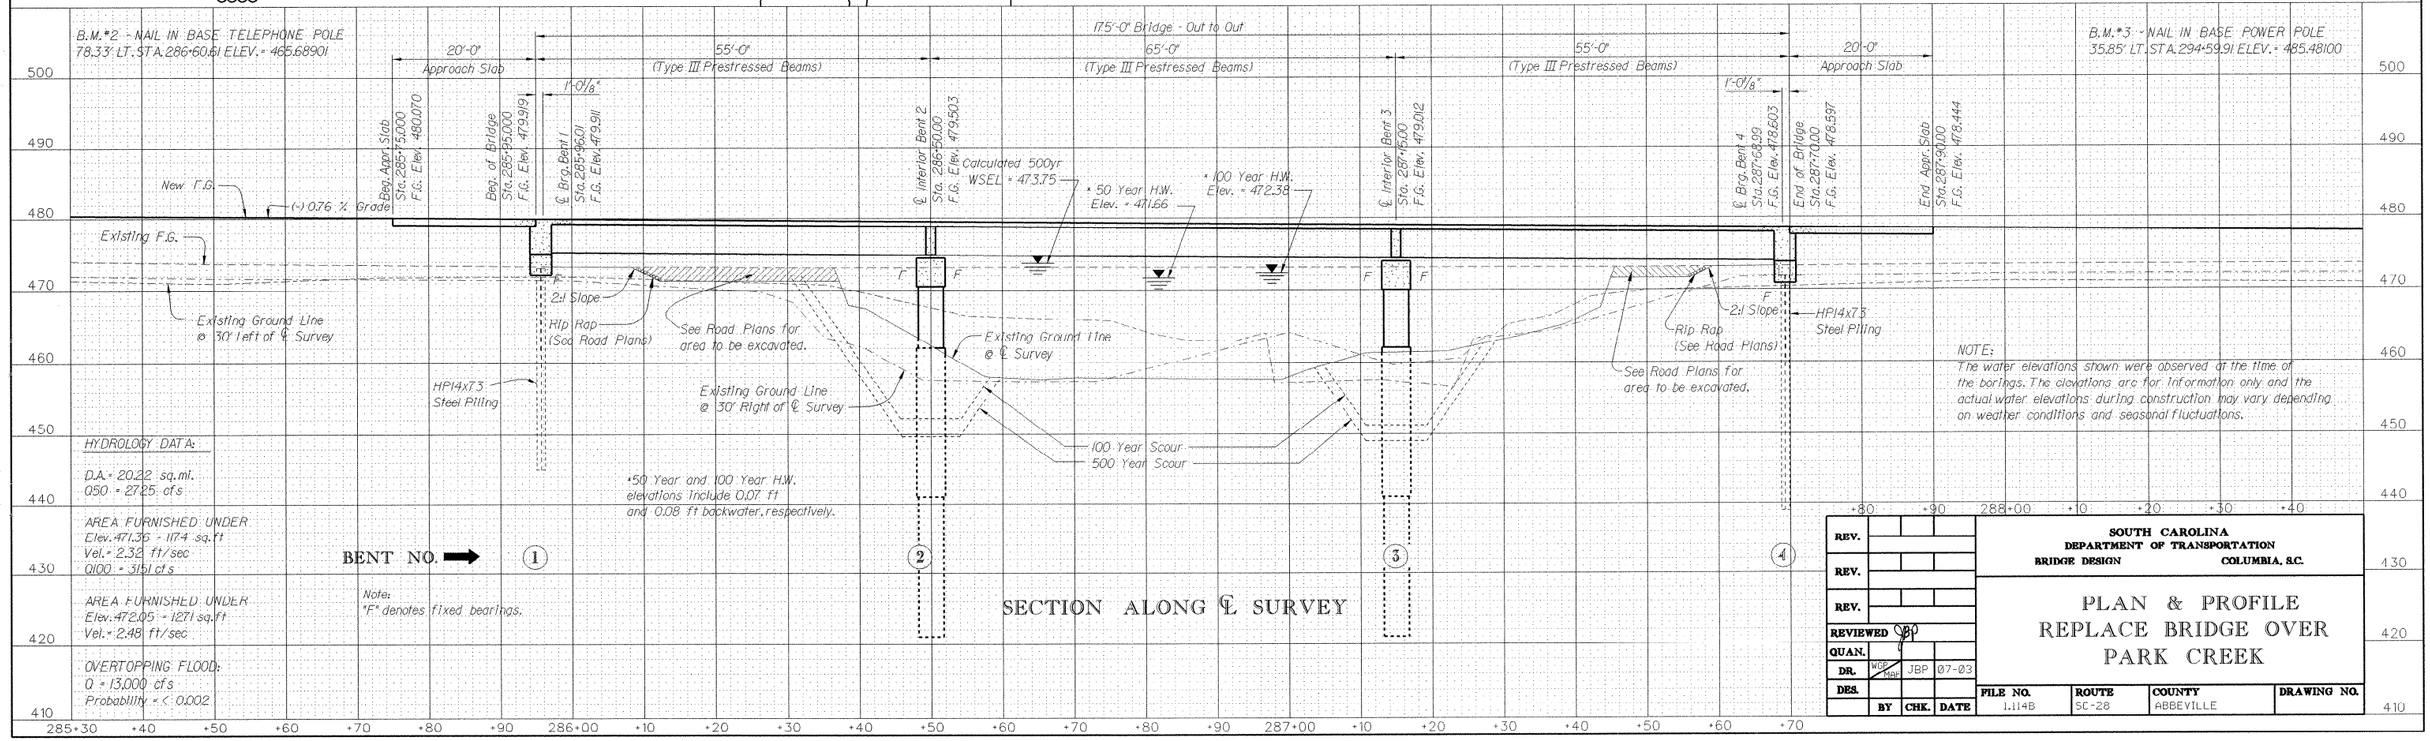

REV.			
REV.			
REV.			
REVIEWED			
QUAN.			
DR.	WDP / Mgr	JBP	07-03
DES.			
	BY	CHK.	DATE

SOUTH CAROLINA
DEPARTMENT OF TRANSPORTATION
BRIDGE DESIGN COLUMBIA, S.C.

PLAN & PROFILE REPLACE BRIDGE OVER PARK CREEK

FILE NO.	ROUTE	COUNTY	DRAWING NO.
1.114B	SC-28	ABBEVILLE	