
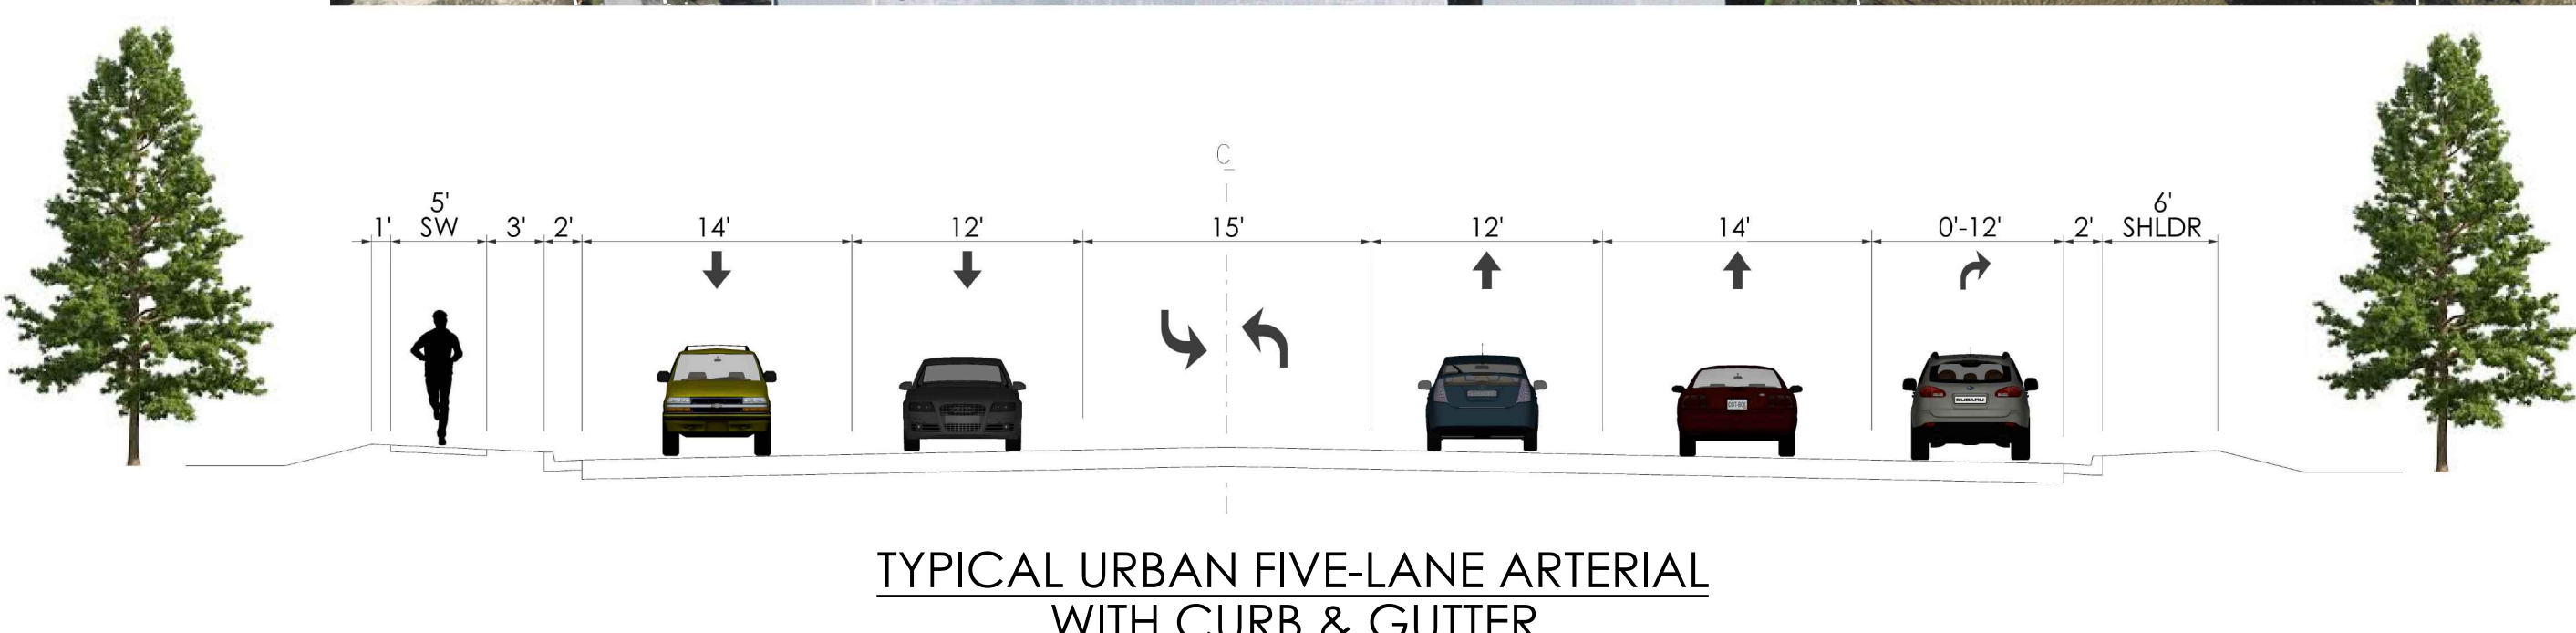


US 701 WIDENING CONCEPT PLAN
11/29/2018

 


LEGEND

	PAVEMENT		EXISTING RIGHT OF WAY LINE		WETLAND		EXISTING TRAFFIC SIGNAL
	SIDEWALK		EXISTING PROPERTY LINE		STREAM		PROPOSED TRAFFIC SIGNAL
	GREEN SPACE		PROPOSED RIGHT OF WAY LINE				

SCALE IN FEET

US 701 WIDENING CONCEPT PLAN

11/29/2018

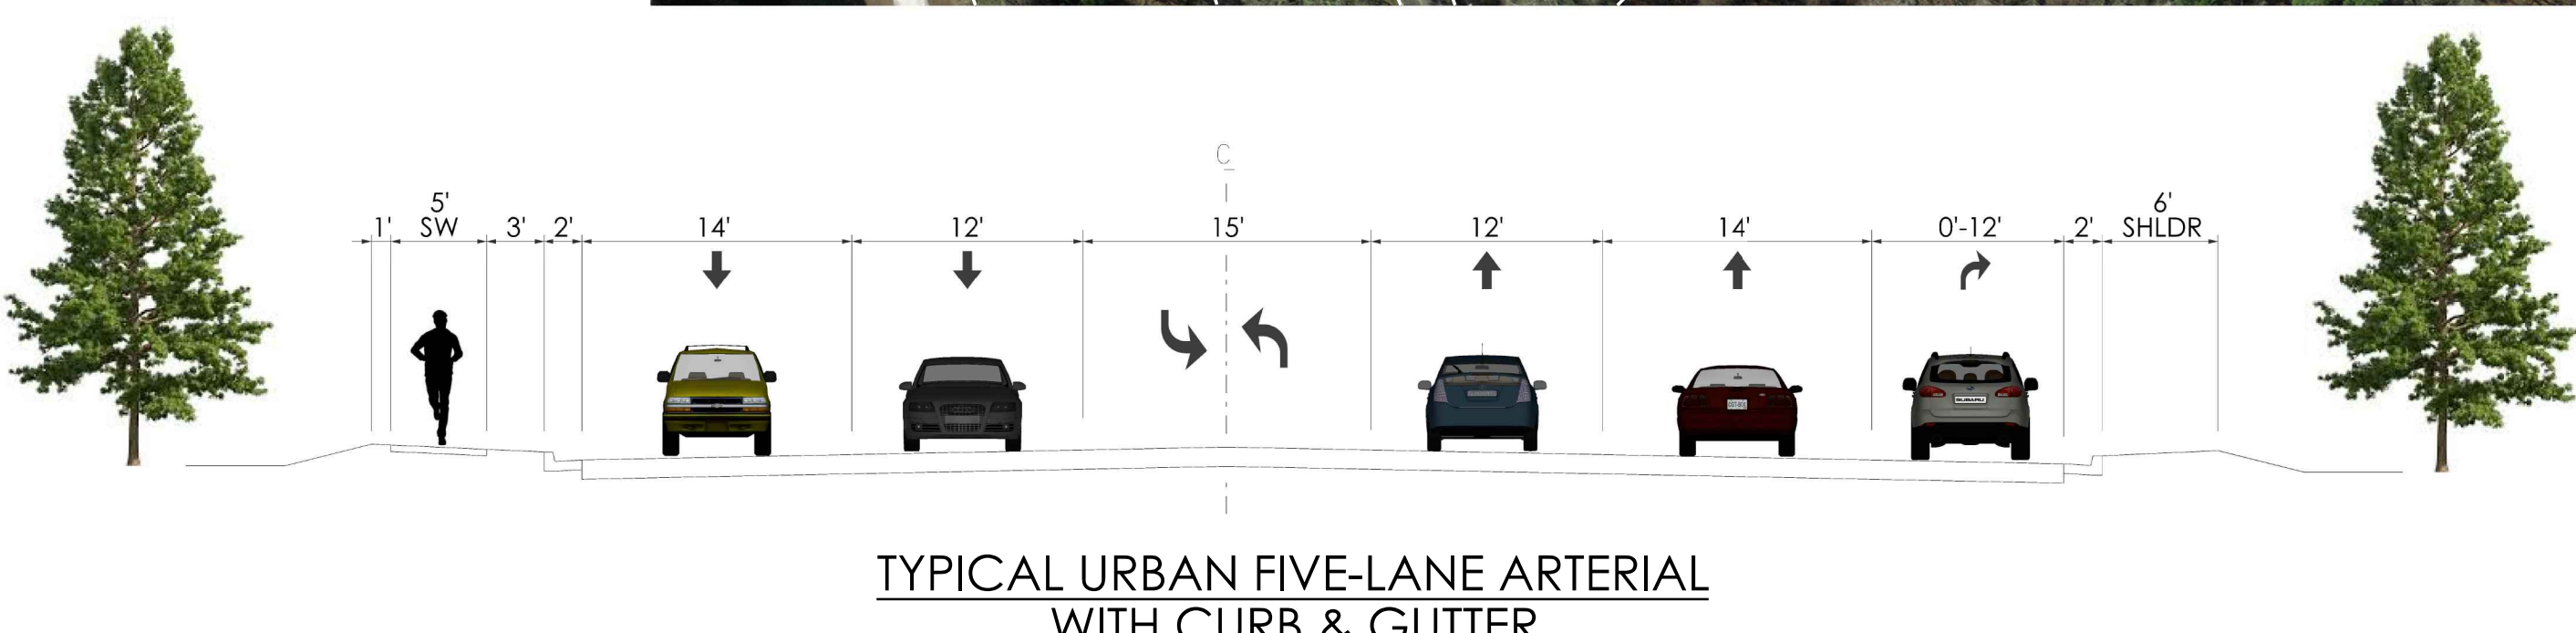

LEGEND

	PAVEMENT		EXISTING RIGHT OF WAY LINE		WETLAND		EXISTING TRAFFIC SIGNAL		CONCRETE MEDIAN
	SIDEWALK		EXISTING PROPERTY LINE		STREAM		PROPOSED TRAFFIC SIGNAL		
	GREEN SPACE		PROPOSED RIGHT OF WAY LINE						


SCALE IN FEET

US 701 WIDENING CONCEPT PLAN
11/29/2018



MATCHLINE
SEE SHEET 2

MATCHLINE
SEE SHEET 4

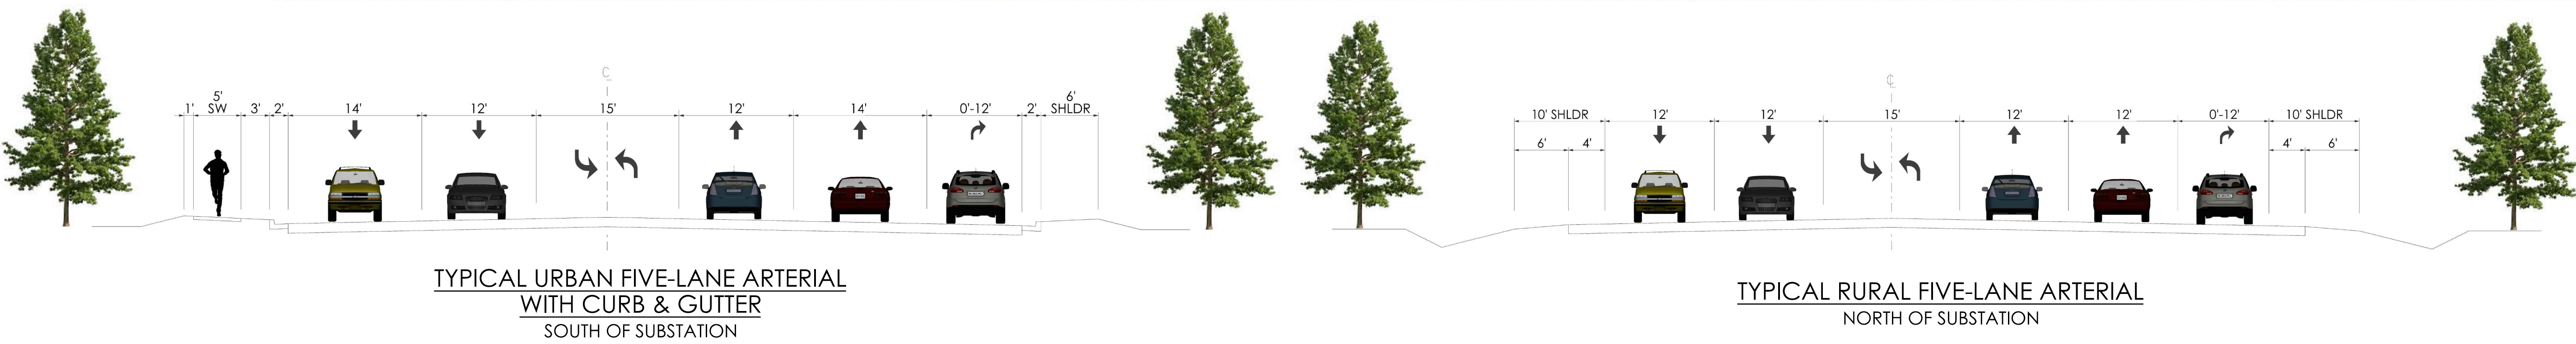


LEGEND

	PAVEMENT		EXISTING RIGHT OF WAY LINE		WETLAND		EXISTING TRAFFIC SIGNAL
	SIDEWALK		EXISTING PROPERTY LINE		STREAM		PROPOSED TRAFFIC SIGNAL
	GREEN SPACE		PROPOSED RIGHT OF WAY LINE				

SCALE IN FEET

0 100 200 400

US 701 WIDENING CONCEPT PLAN
11/29/2018

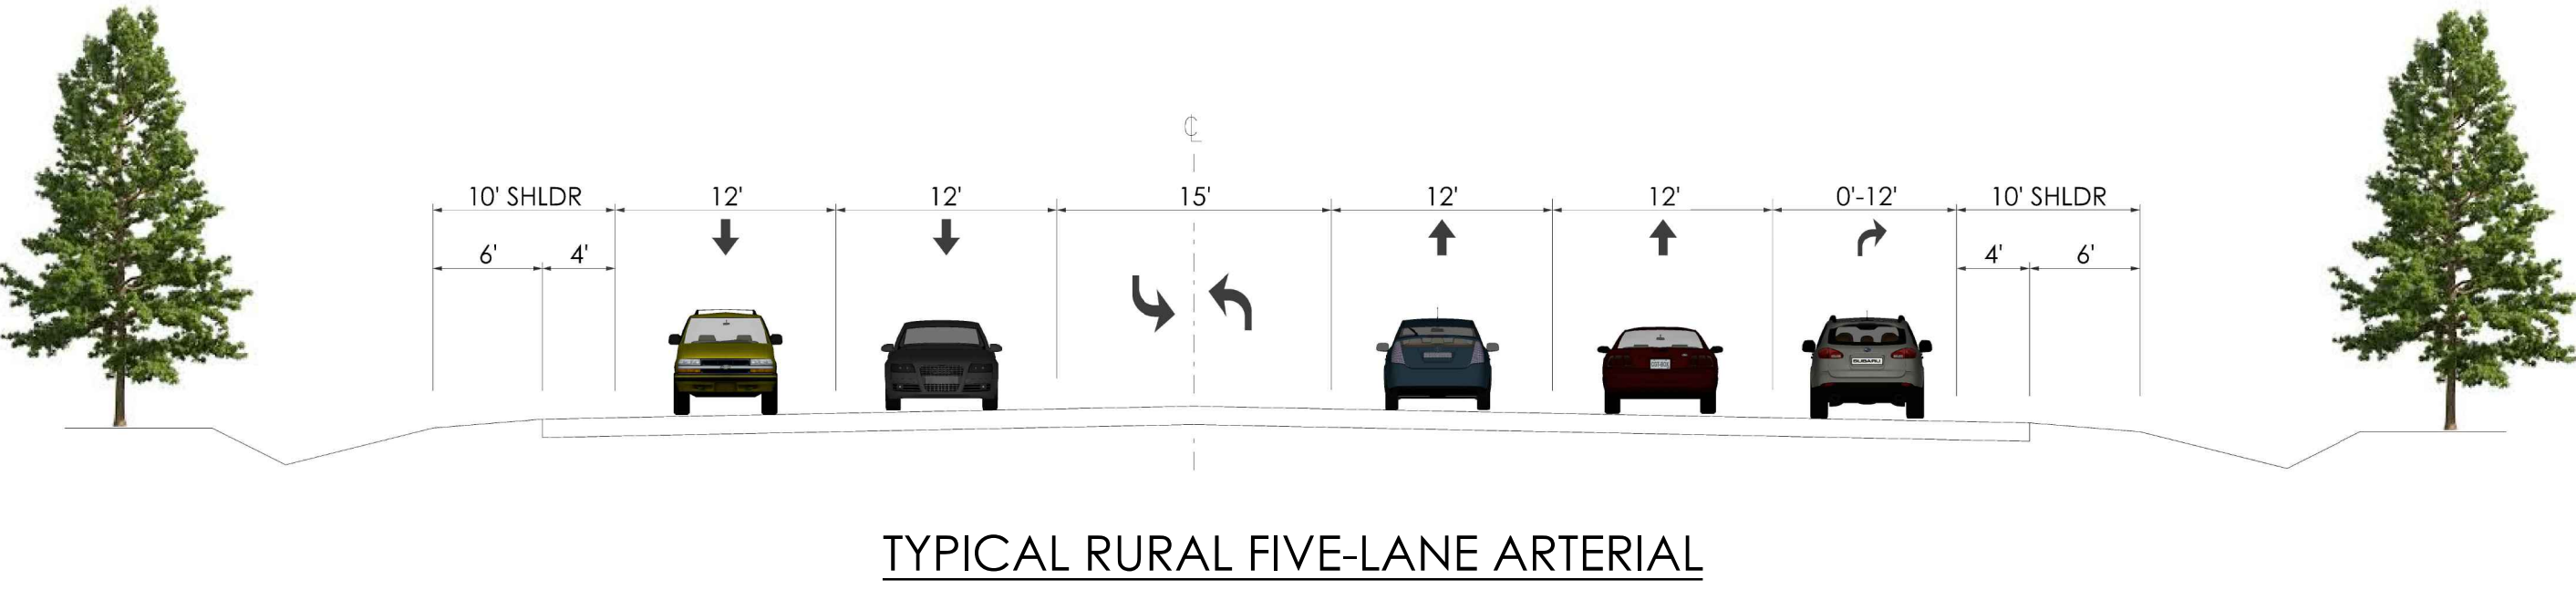


LEGEND

	PAVEMENT		EXISTING RIGHT OF WAY LINE		WETLAND		EXISTING TRAFFIC SIGNAL
	SIDEWALK		EXISTING PROPERTY LINE		STREAM		PROPOSED TRAFFIC SIGNAL
	GREEN SPACE		PROPOSED RIGHT OF WAY LINE				

SCALE IN FEET

US 701 WIDENING CONCEPT PLAN
11/29/2018

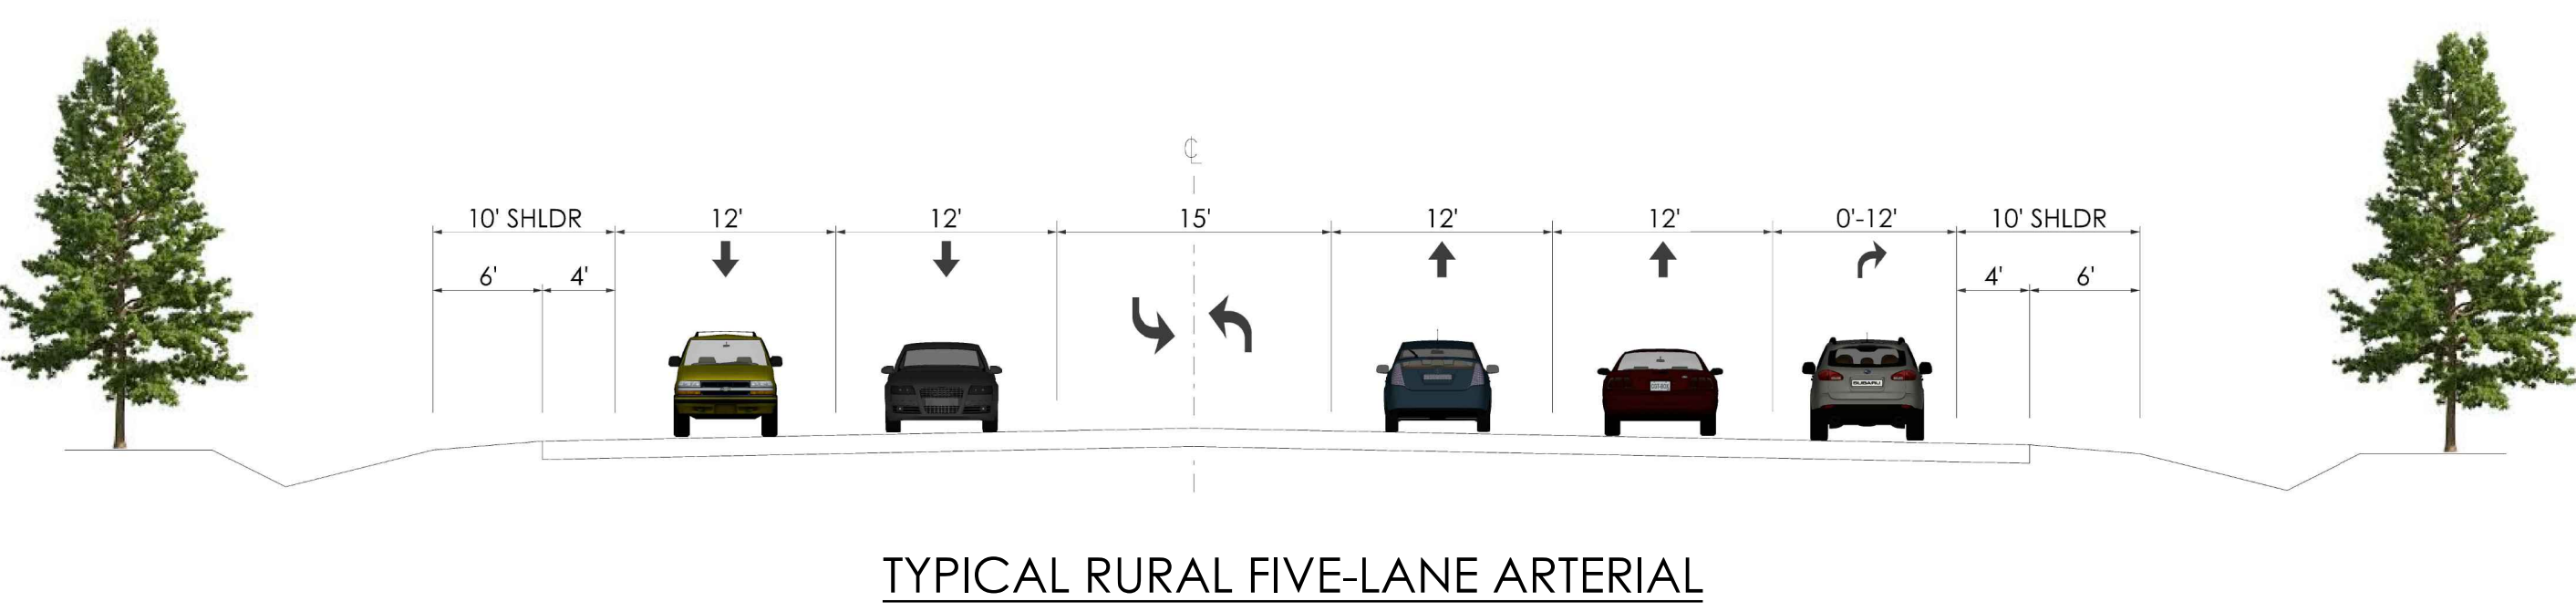

LEGEND

	PAVEMENT		WETLAND		EXISTING TRAFFIC SIGNAL
	SIDEWALK		STREAM		PROPOSED TRAFFIC SIGNAL
	GREEN SPACE				

SCALE IN FEET