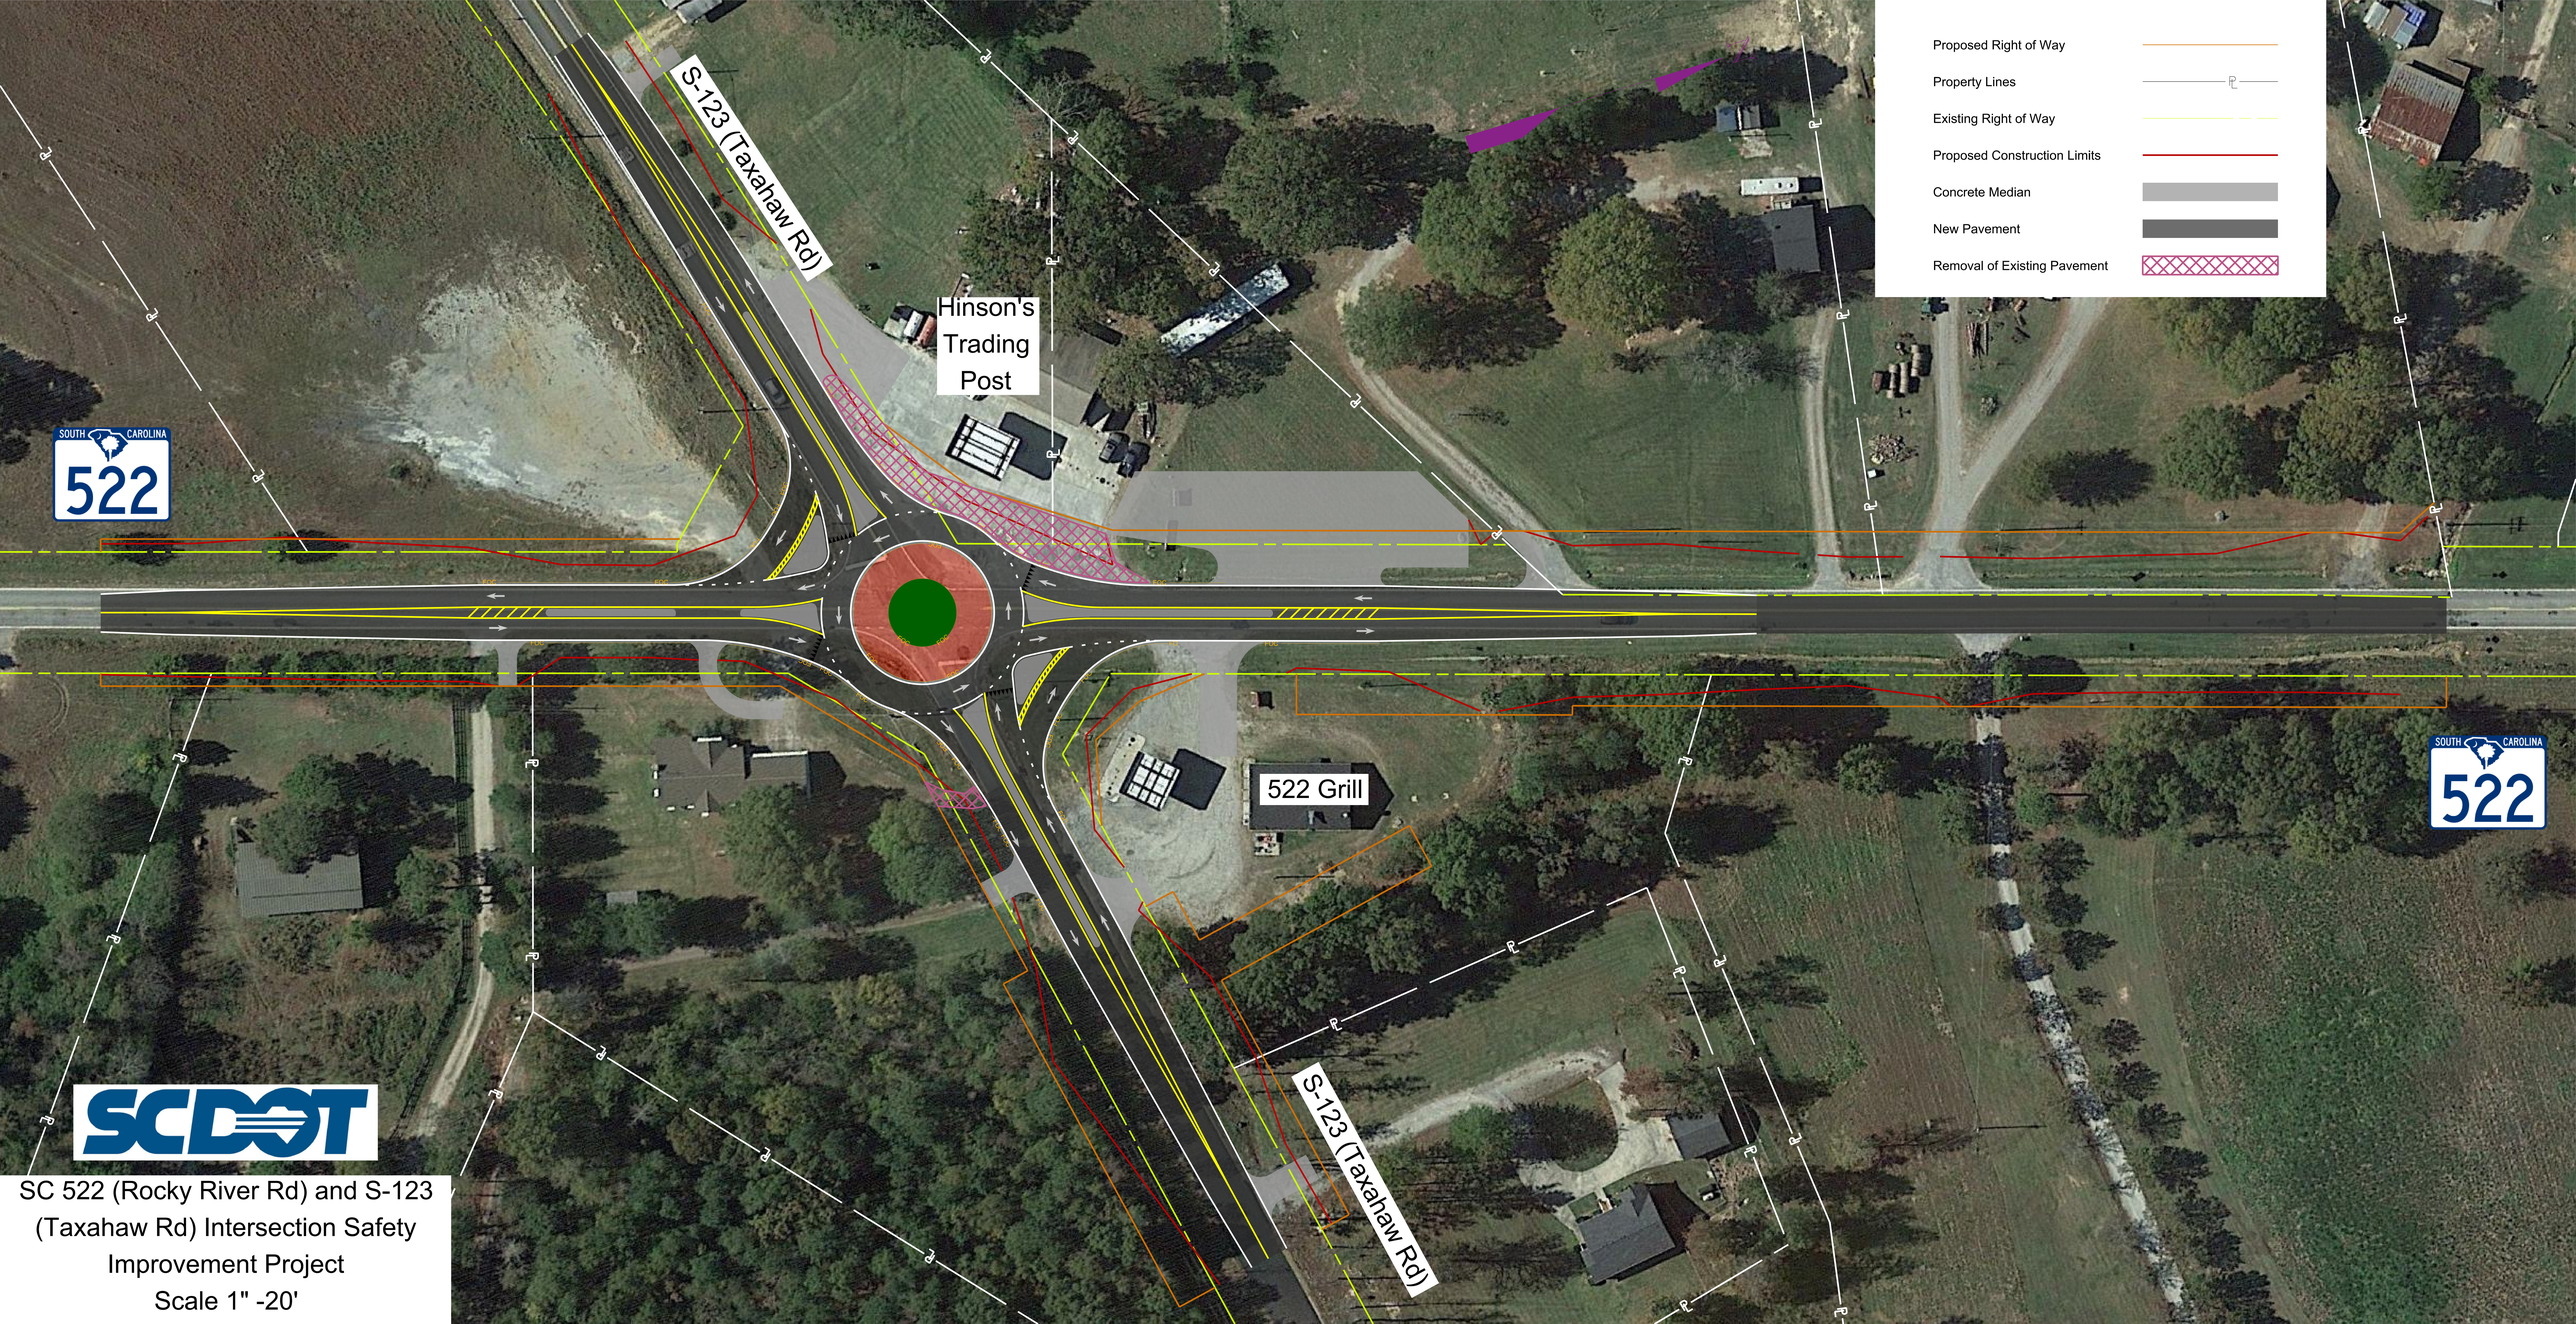

SC 522 (Rocky River Rd) and S-123 (Taxahaw Rd) Intersection Safety Improvement Project

Scale 1" -20'