US 301 BRIDGE REPLACEMENTS
Preferred Alternative

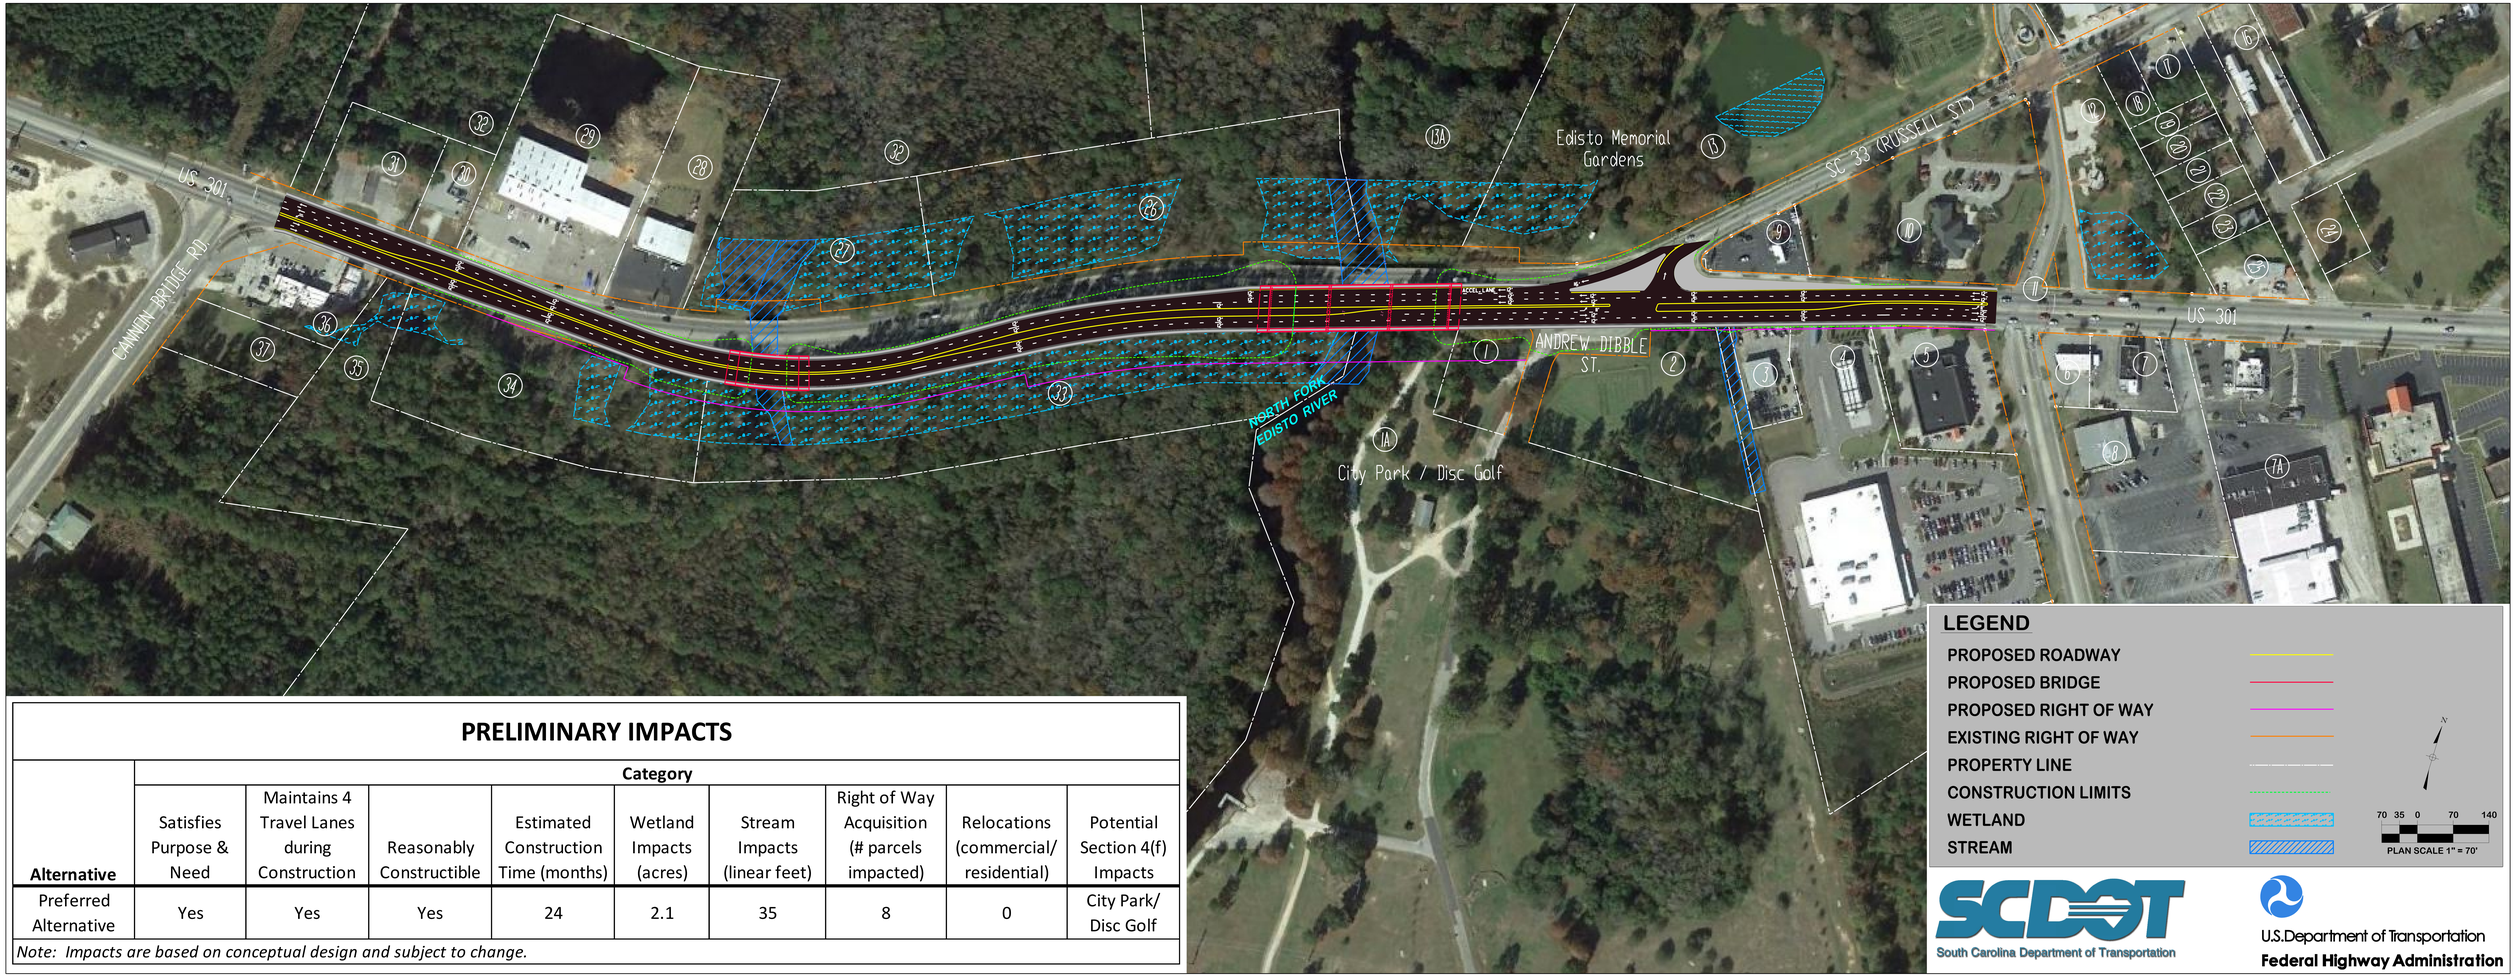

PRELIMINARY IMPACTS

Alternative	Category								
	Satisfies Purpose & Need	Maintains 4 Travel Lanes during Construction	Reasonably Constructible	Estimated Construction Time (months)	Wetland Impacts (acres)	Stream Impacts (linear feet)	Right of Way Acquisition (# parcels impacted)	Relocations (commercial/ residential)	Potential Section 4(f) Impacts
Preferred Alternative	Yes	Yes	Yes	24	2.1	35	8	0	City Park/ Disc Golf

Note: Impacts are based on conceptual design and subject to change.